19120001 .9

DELICIOUS APPLE ORCHARD

BEING S½ of NE¼ SECTION 19, TP. 2, S.R. 39. EWM. 80 ACRES

UNION COUNTY, ORE.

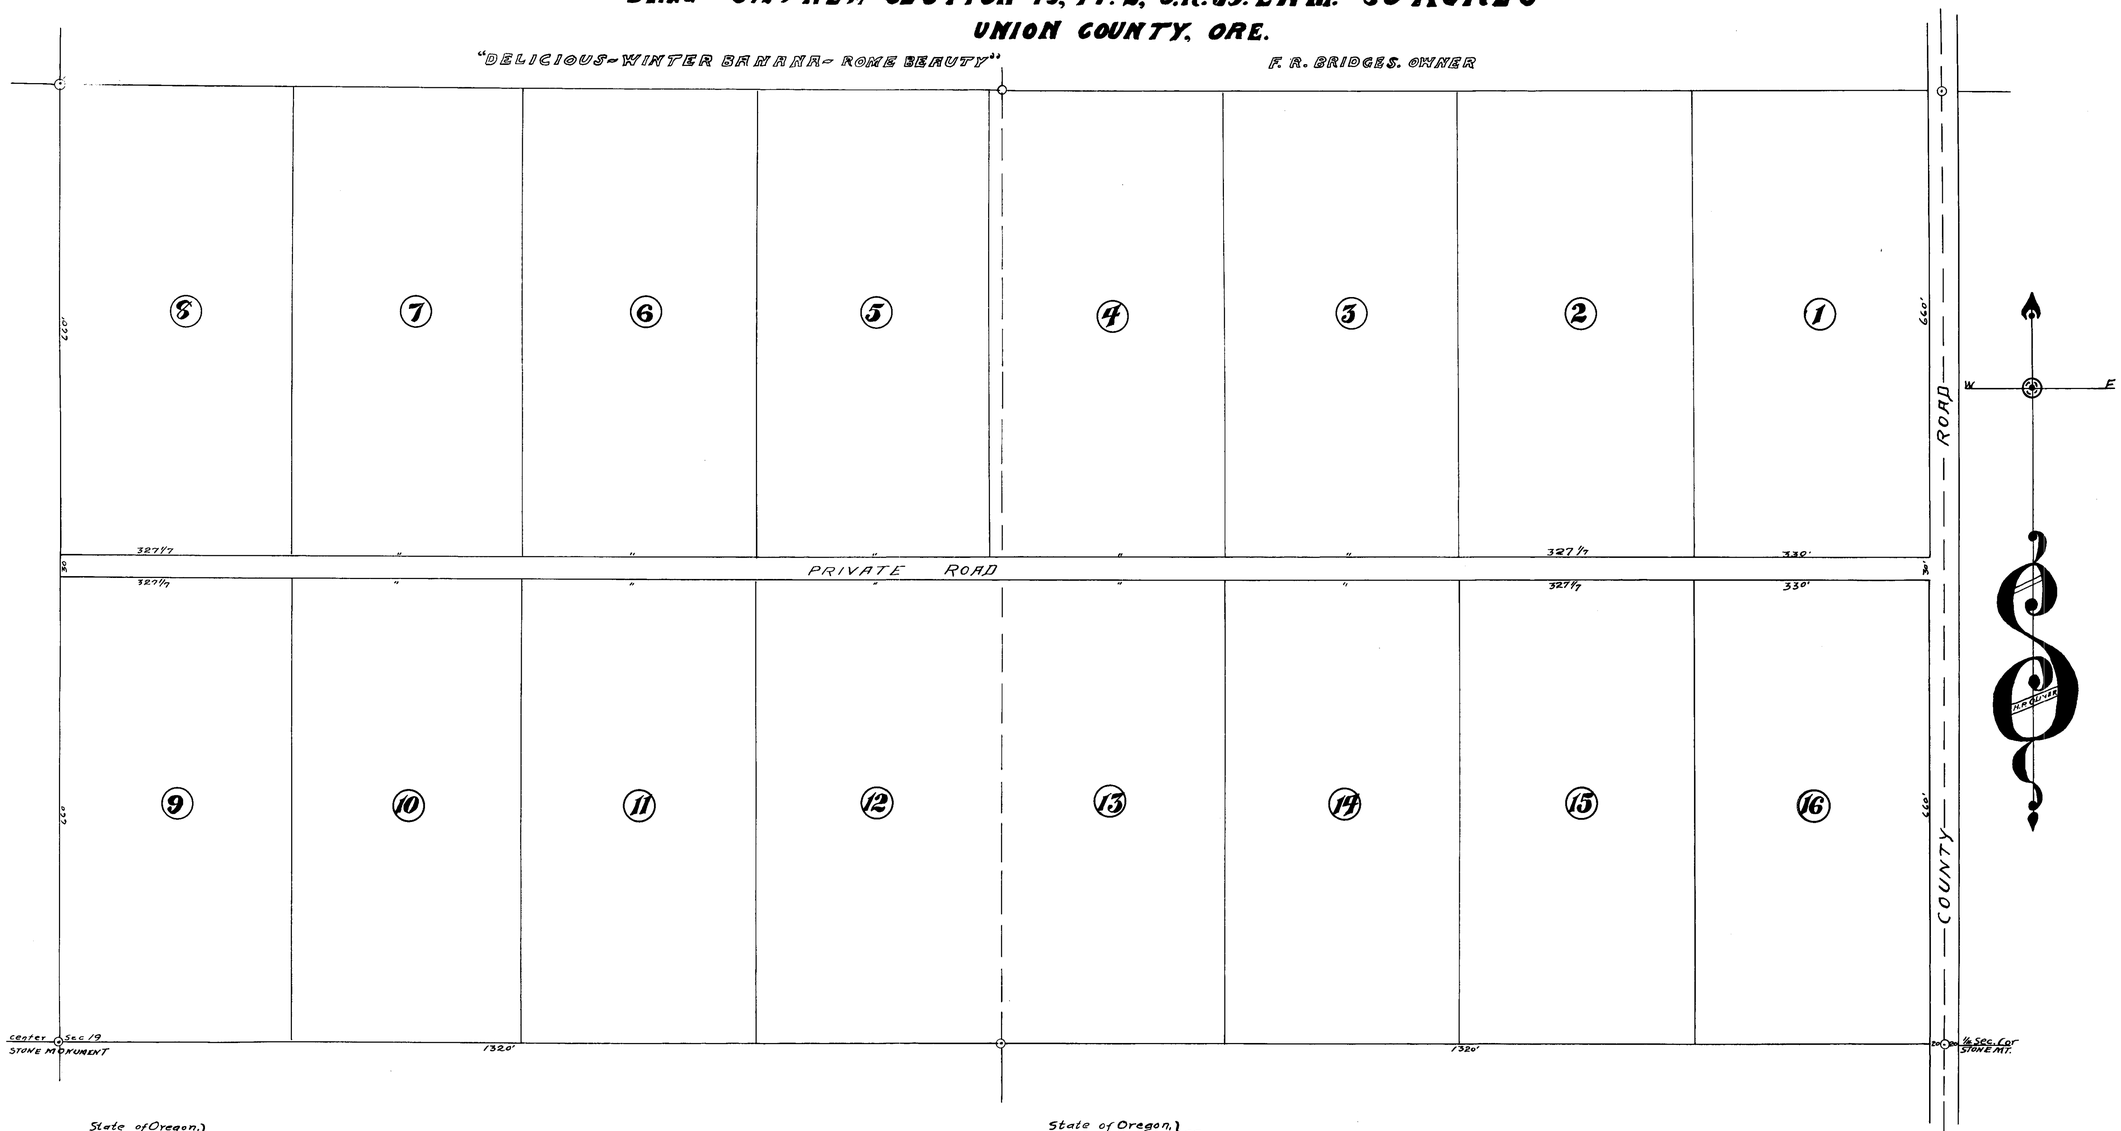

State of Oregon.}
County of Union.} ss

I Arthur Curtis, County Surveyor of Union County Oregon, do hereby certify that the attached plat of Delicious Apple Orchard is true and correct and corresponds with the measurements on the ground

Arthur Curtis
County Surveyor

State of Oregon.}
County of Union.} ss

I, D.M. Clark, County Assessor of Union County, Oregon, do hereby certify that the attached plat of the Delicious Apple Orchard conforms with all requirements of law and that the lands embraced therein are free from taxes.

D.M. Clark.
County Assessor.

Approved July 5th 1912
J. C. Kenny — County Judge
Commissioner
Commissioner

Filed July 22-1912
S.R. Snook Recorder