18910010

MAP of EAST ADDITION,

To La Grande, Union County, Oregon.

Scale 150 feet to 1 inch.

J. L. Heidenreich, Agent.

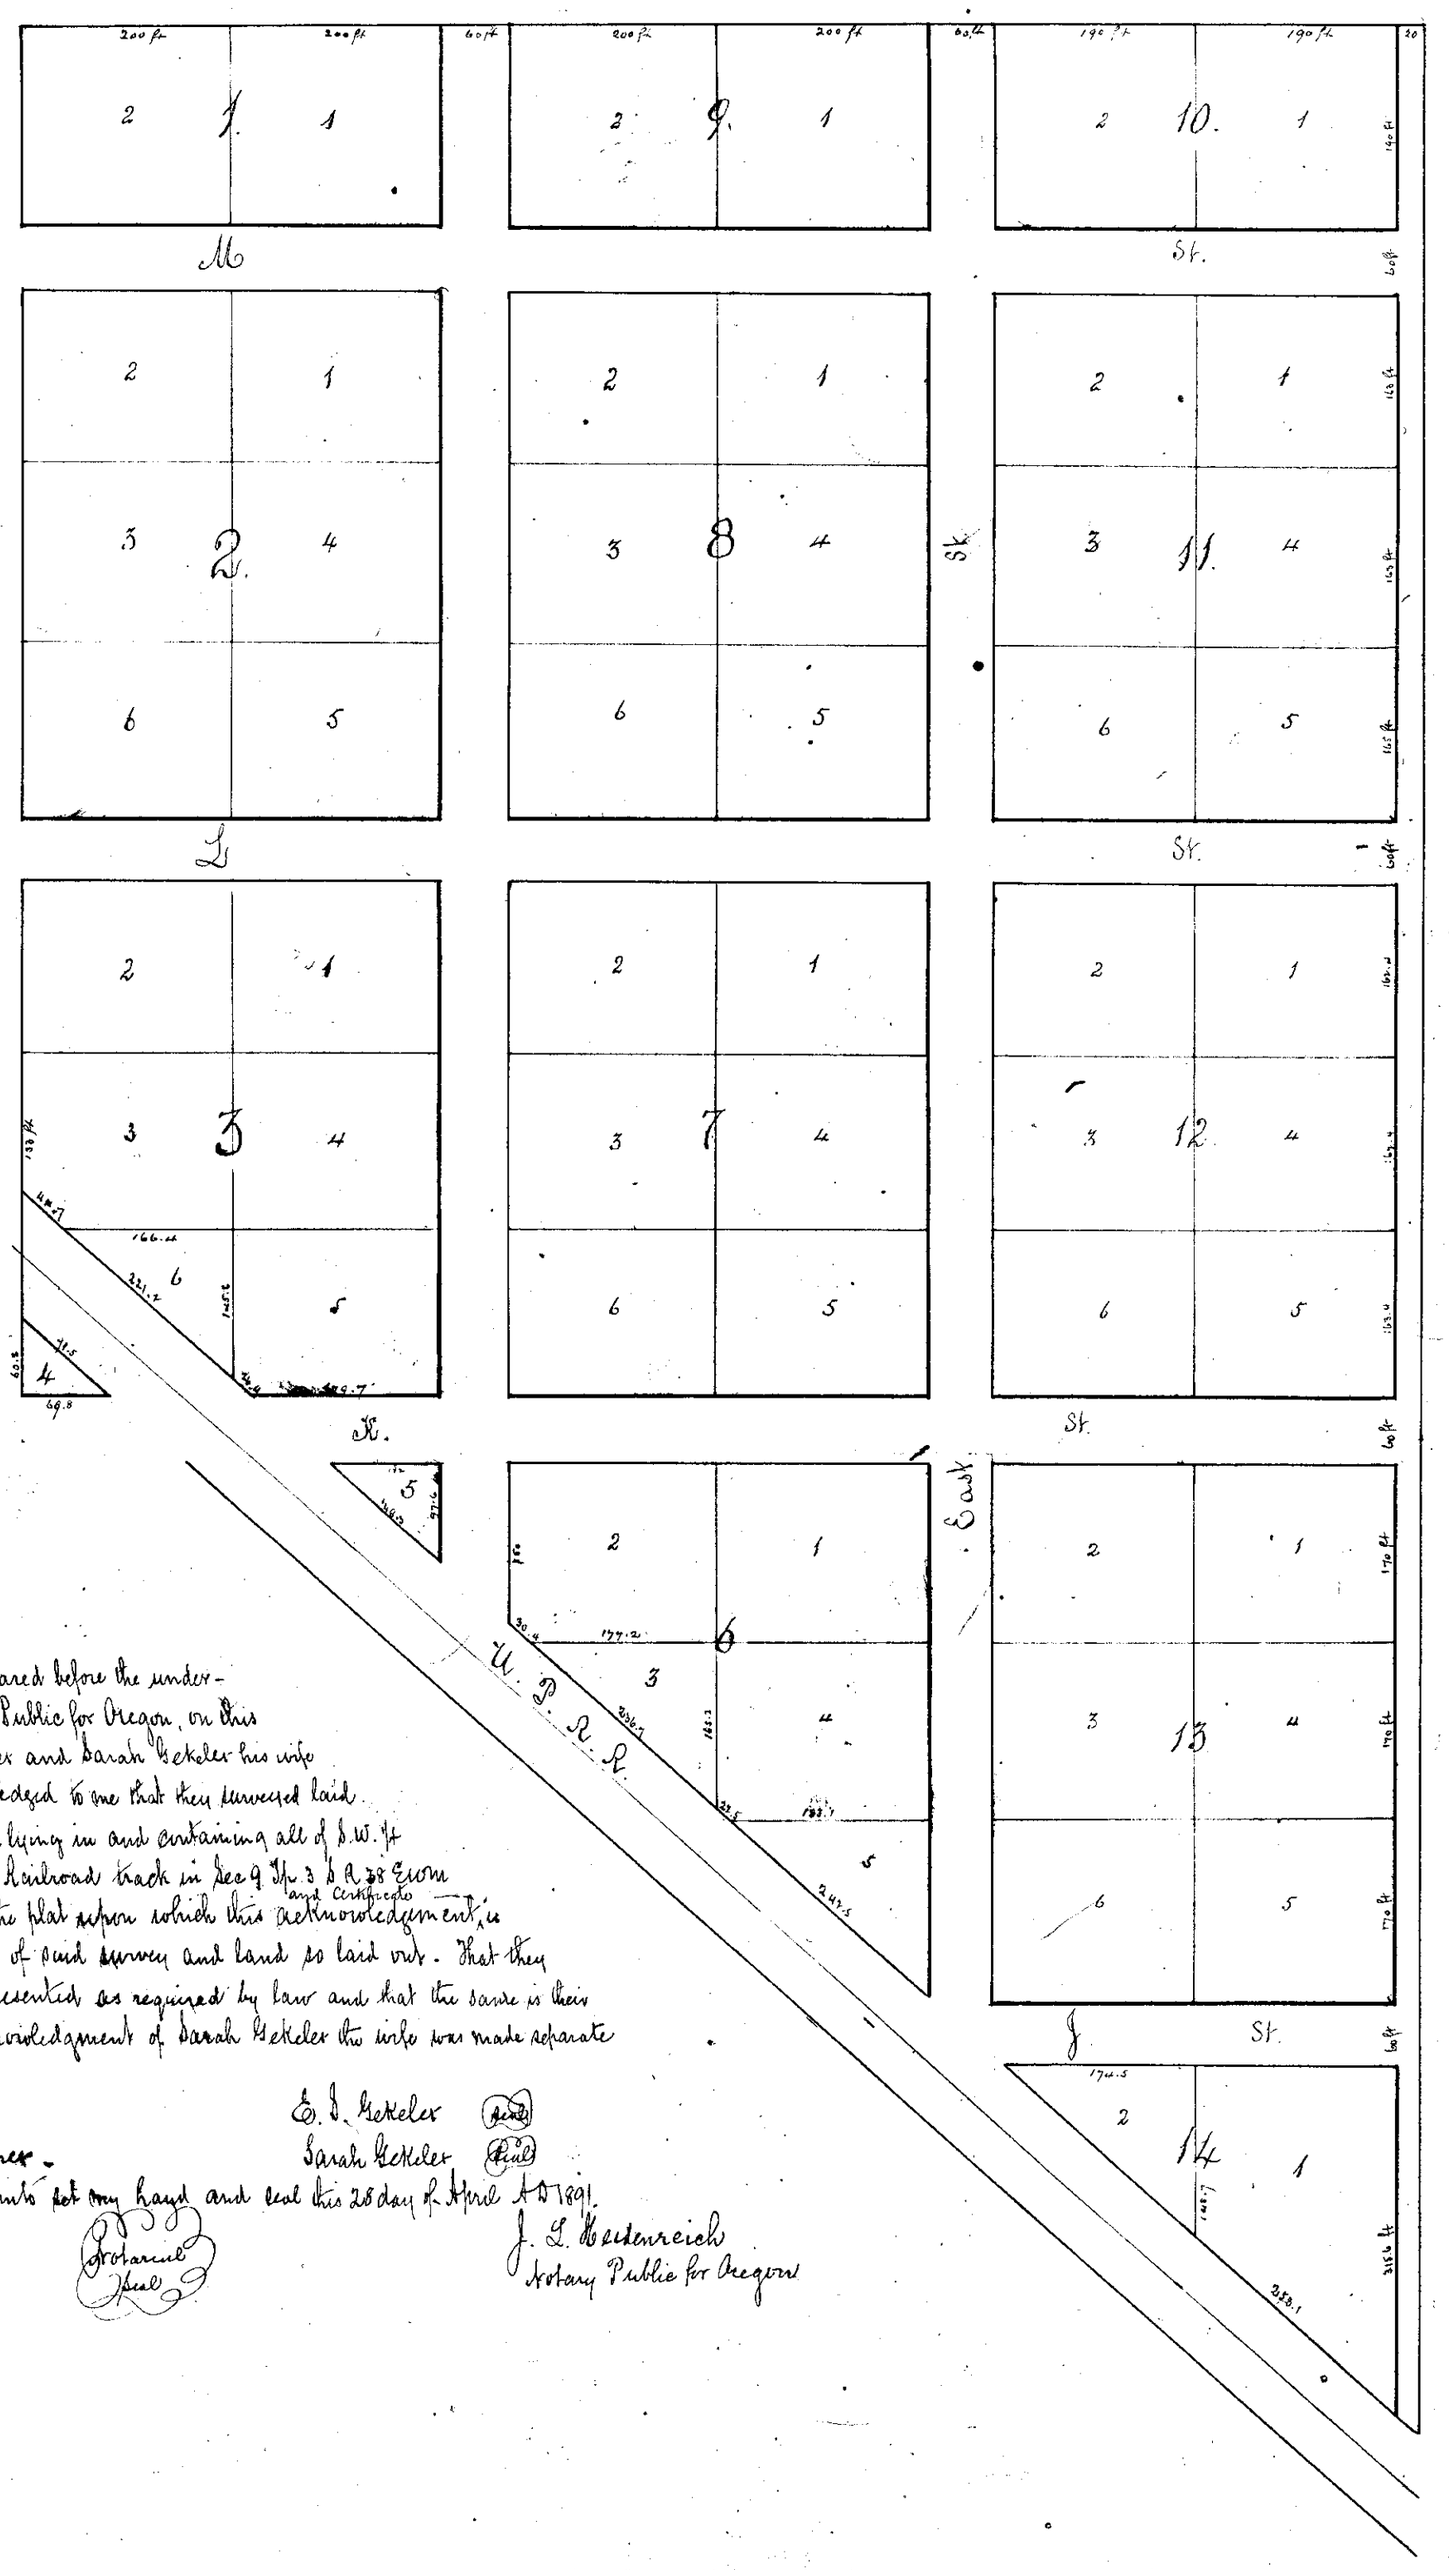

State of Oregon
County of Union } Personally appeared before the undersigned, J. L. Heidenreich, Notary Public for Oregon, on this 28 day of April A.D. 1891 E. D. Ketcher and Sarah Ketcher his wife personally known to me, who acknowledged to me that they surveyed laid out and platted all that parcel of land lying in and containing all of S.W. ¼ of N.W. ¼ and all of the N.W. ¼ of S.W. ¼ North of Railroad track in Sec 9 Tp. 3 S R 38 East in lots blocks and streets and that the plat upon which this acknowledgment and certificate is placed is the original and true plat of said survey and land so laid out. That they hereby dedicate the streets hereon represented as required by law and that the same is their voluntary act and deed which acknowledgment of Sarah Ketcher the wife was made separate and apart from her husband.

Witnesses
J. L. Heidenreich – Echo. Wiener.

E. D. Ketcher (Seal)
Sarah Ketcher (Seal)

In witness whereof I have hereunto set my hand and seal this 28 day of April A.D. 1891.

Notarial Seal

J. L. Heidenreich
Notary Public for Oregon

Recorded May 18th 1891 @ 11 o'clock AM.
John S. Elliott Recorder
By P. F. Bell Deputy